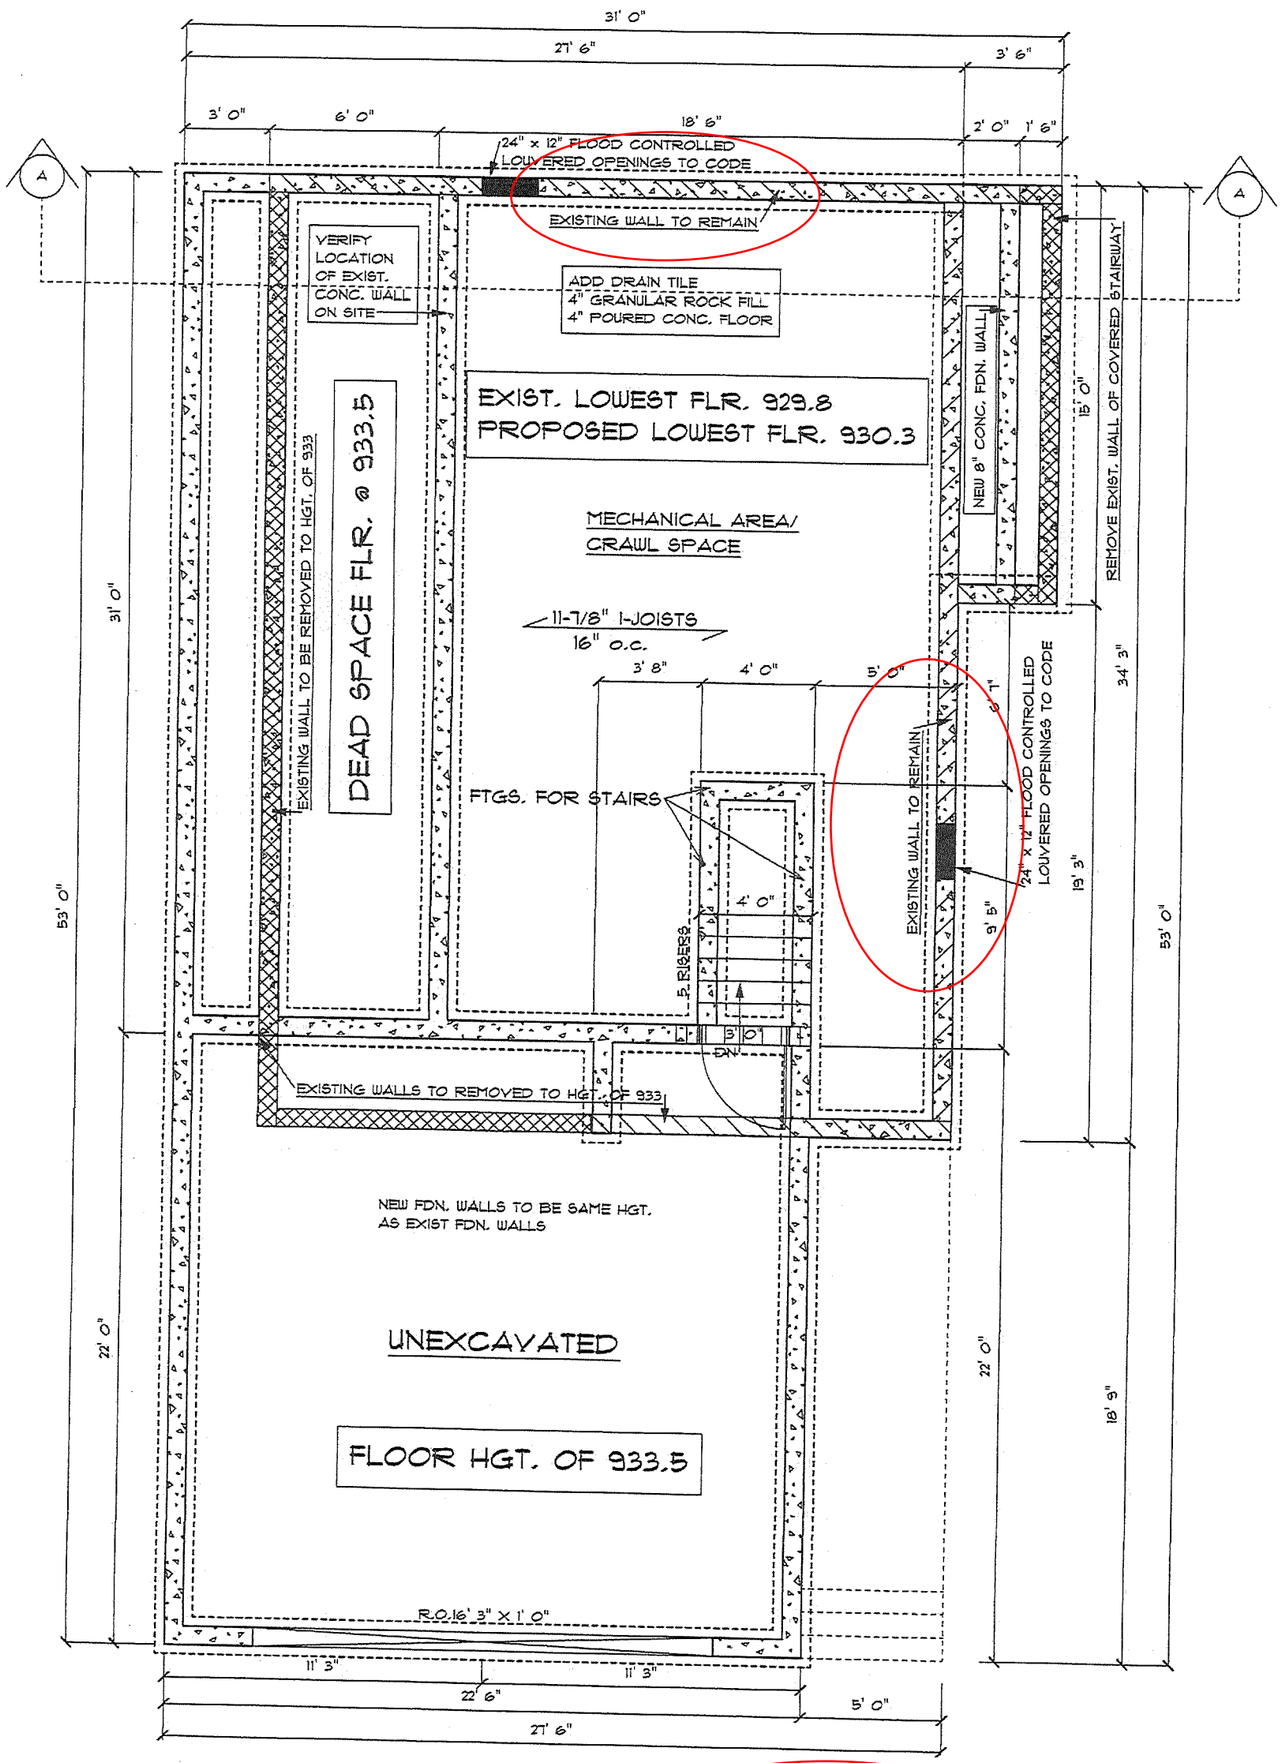

FOUNDATION PLAN

SCALE: 3/16"= 1' 0"

EXIST. WALL REMOVE AS NEEDED

EXISTING WALLS TO REMAIN

EXISTING WALLS TO REMOVE

GENERAL NOTES:
1) TYPICAL HDRS. 2 PLY 2X10'S UNLESS OTHERWISE NOTED
2) MARVIN INTEGRITY WOOD-ULTREX WINDOWS
3) PROVIDE SOLID BLOCKING @ FLOOR SYSTEM TO DISTRIBUTE POST LOADS TO STRUCTURE BELOW
4) FIRST & SECOND FLR. WINDOW HDRS. @ 7' 6"
5) VERIFY ALL EXIST. DIMENSIONS ON SITE W/ G.C.

11/18/15

SCALE: "AS NOTED"	SUBMITTAL DRAWINGS	DRAWN BY J.L.L.	
DATE: 10.01.2015		DRAWING 3 OF 6	
160 SUNRISE AVE. REMODEL 2015			
FOUNDATION FLOOR PLAN	DRAWINGS PROPERTY OF 4 SQUARE BUILDERS		

DISCLAIMER OF WARRANTIES

The plans furnished herewith were prepared upon request by draftsman who are not registered architects or professional engineers and are for INFORMATION PURPOSES ONLY. 4-Square Builders Inc. makes NO WARRANTIES WHATSOEVER EITHER EXPRESSED OR IMPLIED as to merchantability or fitness for a particular purpose and places any user(s) on notice that reliance upon said plans shall be at the sole risk of the user(s). The selection of correct structural materials and the application of architectural principles is a precise art, the responsibility for which rests with the builder, the owner or the users of these plans. Plans are property of 4-Square Builders, Inc. Under copyright laws.

Full-Service Lumber Company

4 Square

Glencoe · Fairfax · Waconia