CAROL & KIM CULP
20 OLD ORCHARD LANE
TONKA BAY
612-720-7417 M (C)

9-12-13

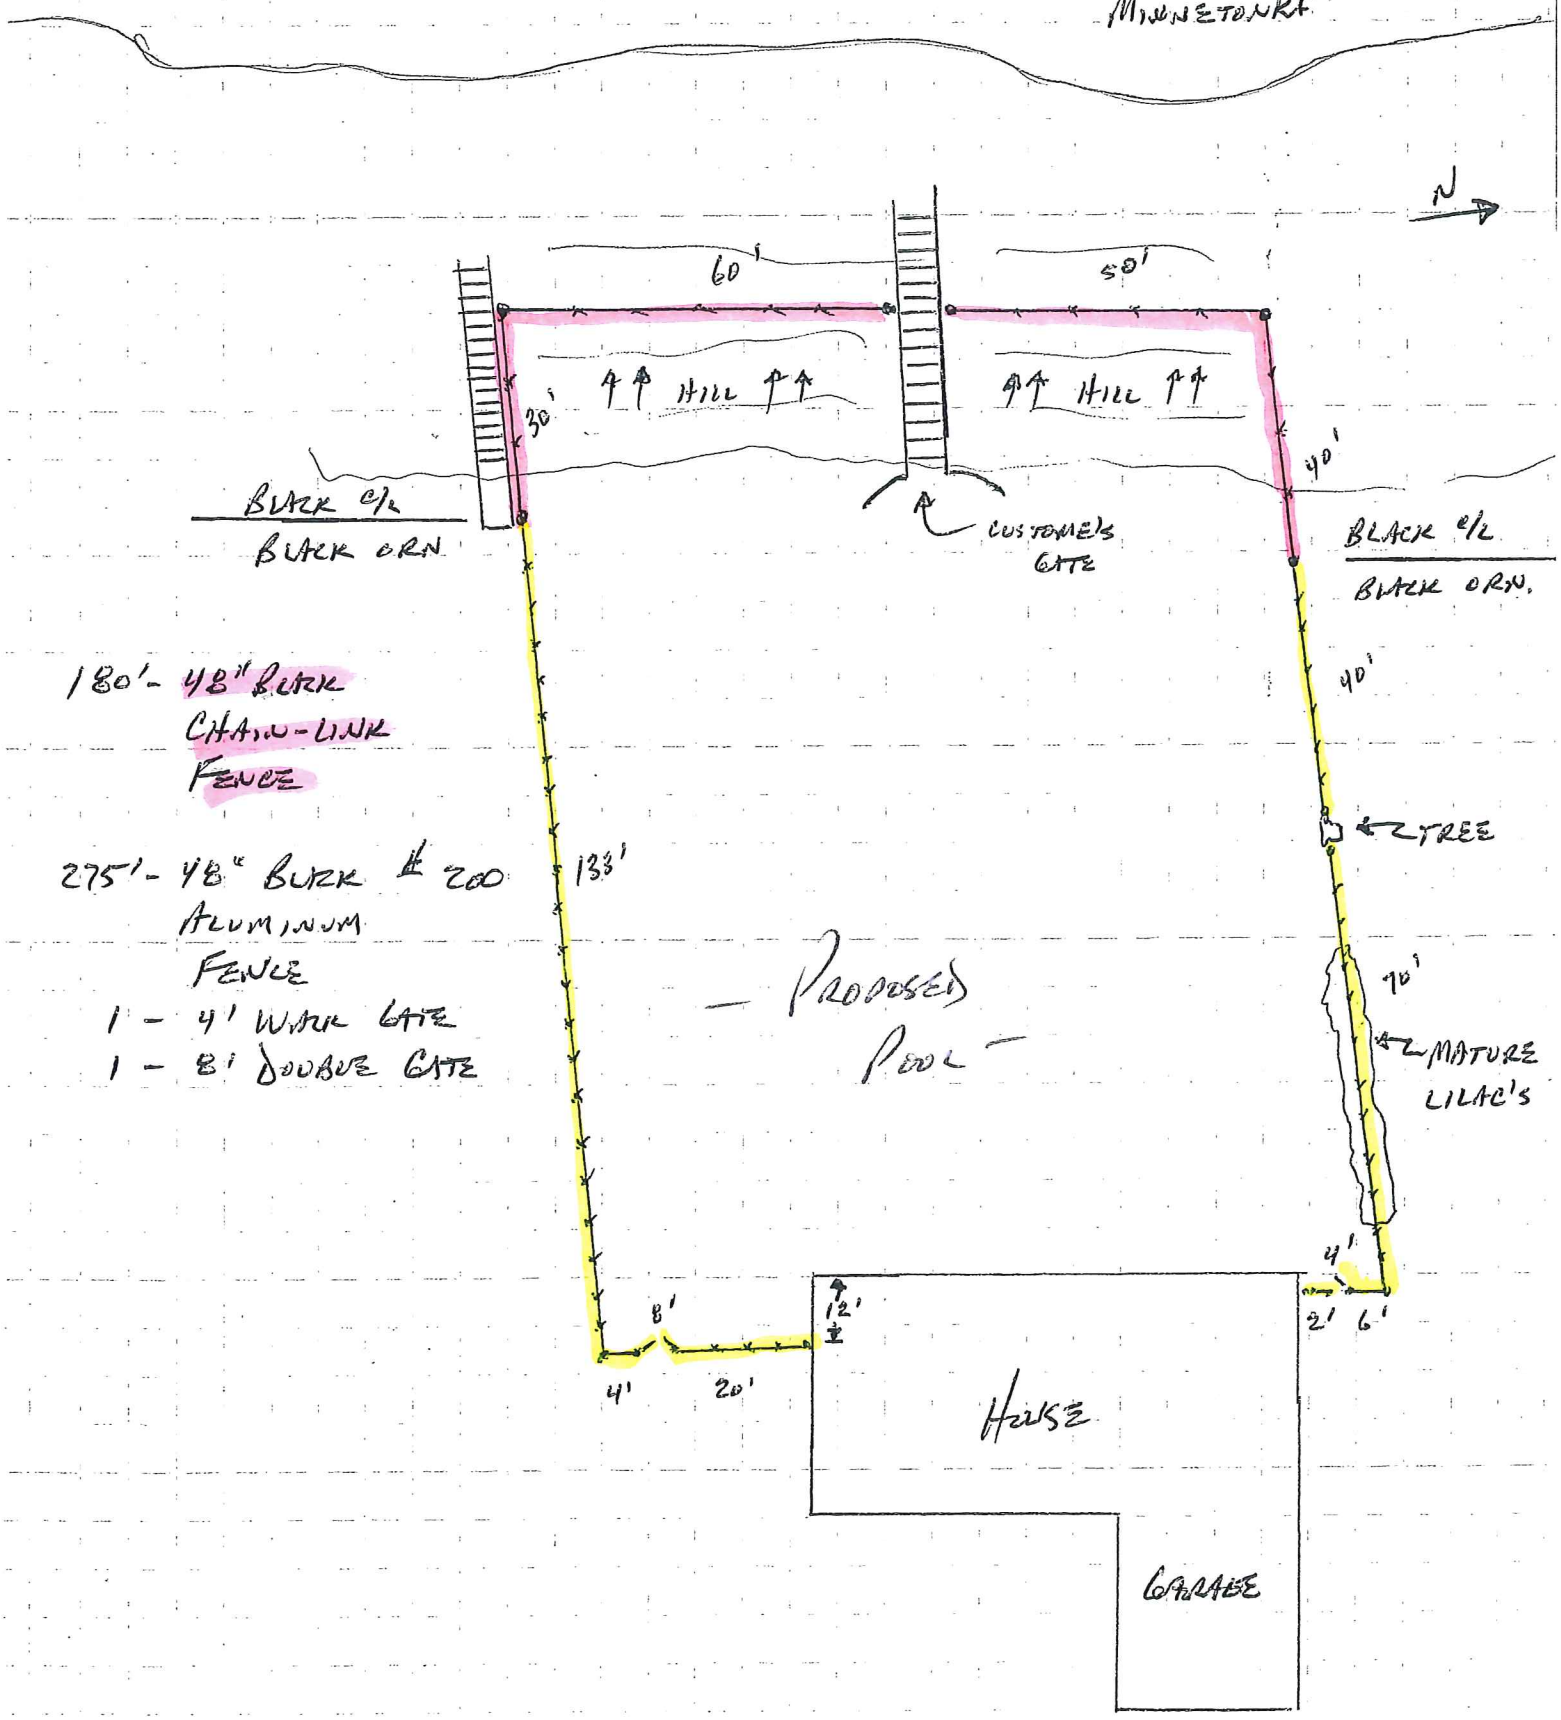

180' - 48" BLACK CHAIN-LINK FENCE

275' - 48" BLACK # 200 ALUMINUM FENCE
1 - 4' WALK GATE
1 - 8' DOUBLE GATE