GENERAL NOTES:

1. ALL UTILITIES OUTSIDE OF PAVEMENT AREAS SHALL BE MARKED ACCORDING TO CITY OF SHOREWOOD STANDARDS.
2. ALL WATERMAIN & SERVICE WORK WITHIN EASEMENTS SHALL COMPLY WITH CITY OF TONKA BAY STANDARD SPECIFICATIONS.
3. ALL WATERMAIN & SERVICE WORK WITHIN EASEMENTS TO BE INSPECTED BY CITY OF TONKA BAY. CONTRACTOR SHALL COORDINATE WITH PUBLIC WORKS DEPARTMENT FOR INSPECTION.

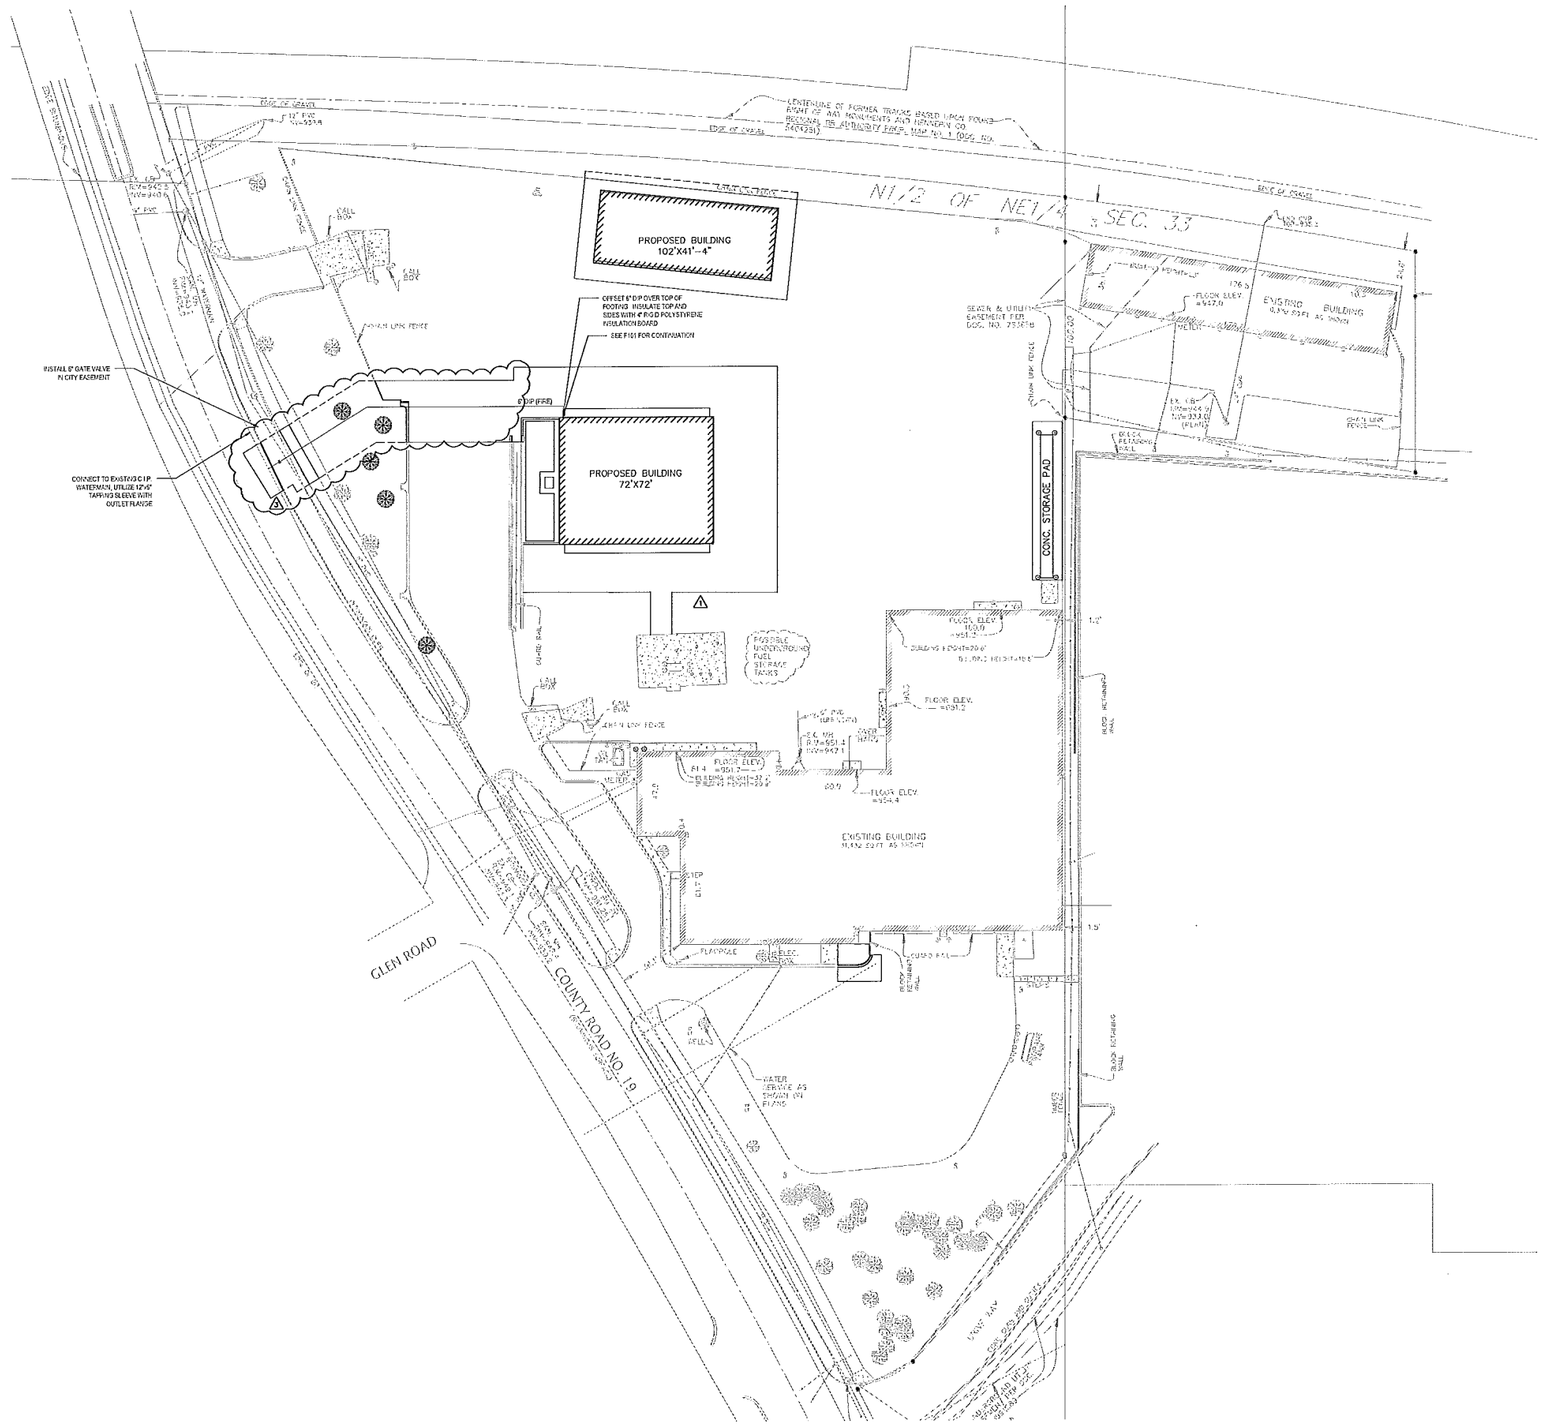

SCALE:
0 15 30 60 120

Xcel Energy

444 Cedar Street, Suite 1500
Saint Paul, MN 55101
651.222.4400
tkda.com

TKDA

SHOREWOOD SERVICE CENTER
VEHICLE STORAGE BUILDINGS
SHOREWOOD, MINNESOTA

11945181

ISSUED FOR CONSTRUCTION

08.08.2014

REV	DATE	DESCRIPTION	DRAWN
1	08.08.2014	ISSUED FOR CONSTRUCTION	RJK
2	09.29.2014	ISSUED FOR PR #2	RJK

UTILITY PLAN

C160