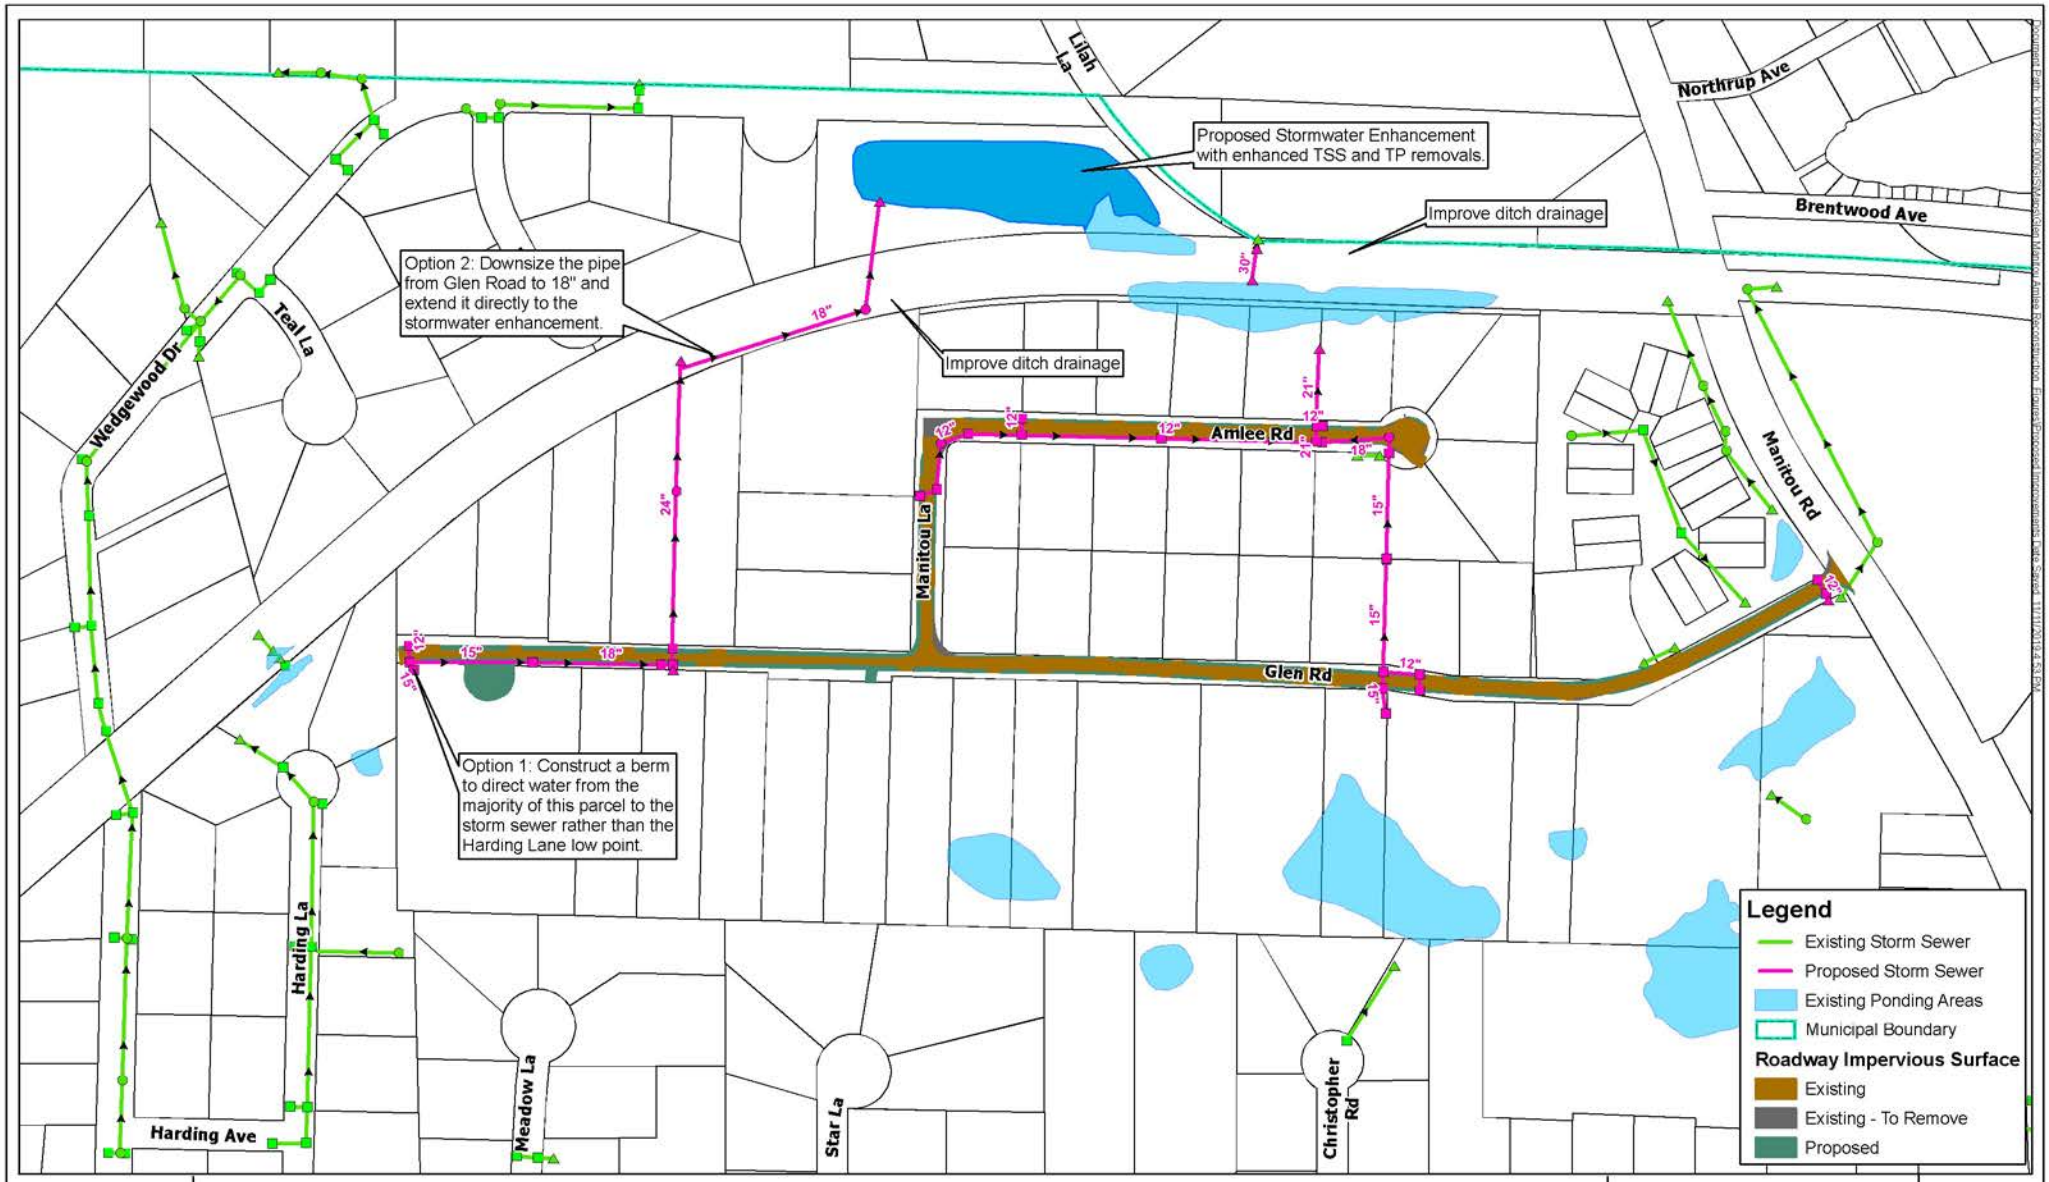

CITY OF SHOREWOOD

Proposed Drainage Improvements

Glen Road / Manitou Lane / Amlee Road Street and Utility Improvement Project
City of Shorewood, MN

N

0 200 Feet
1 inch = 200 feet

wsb