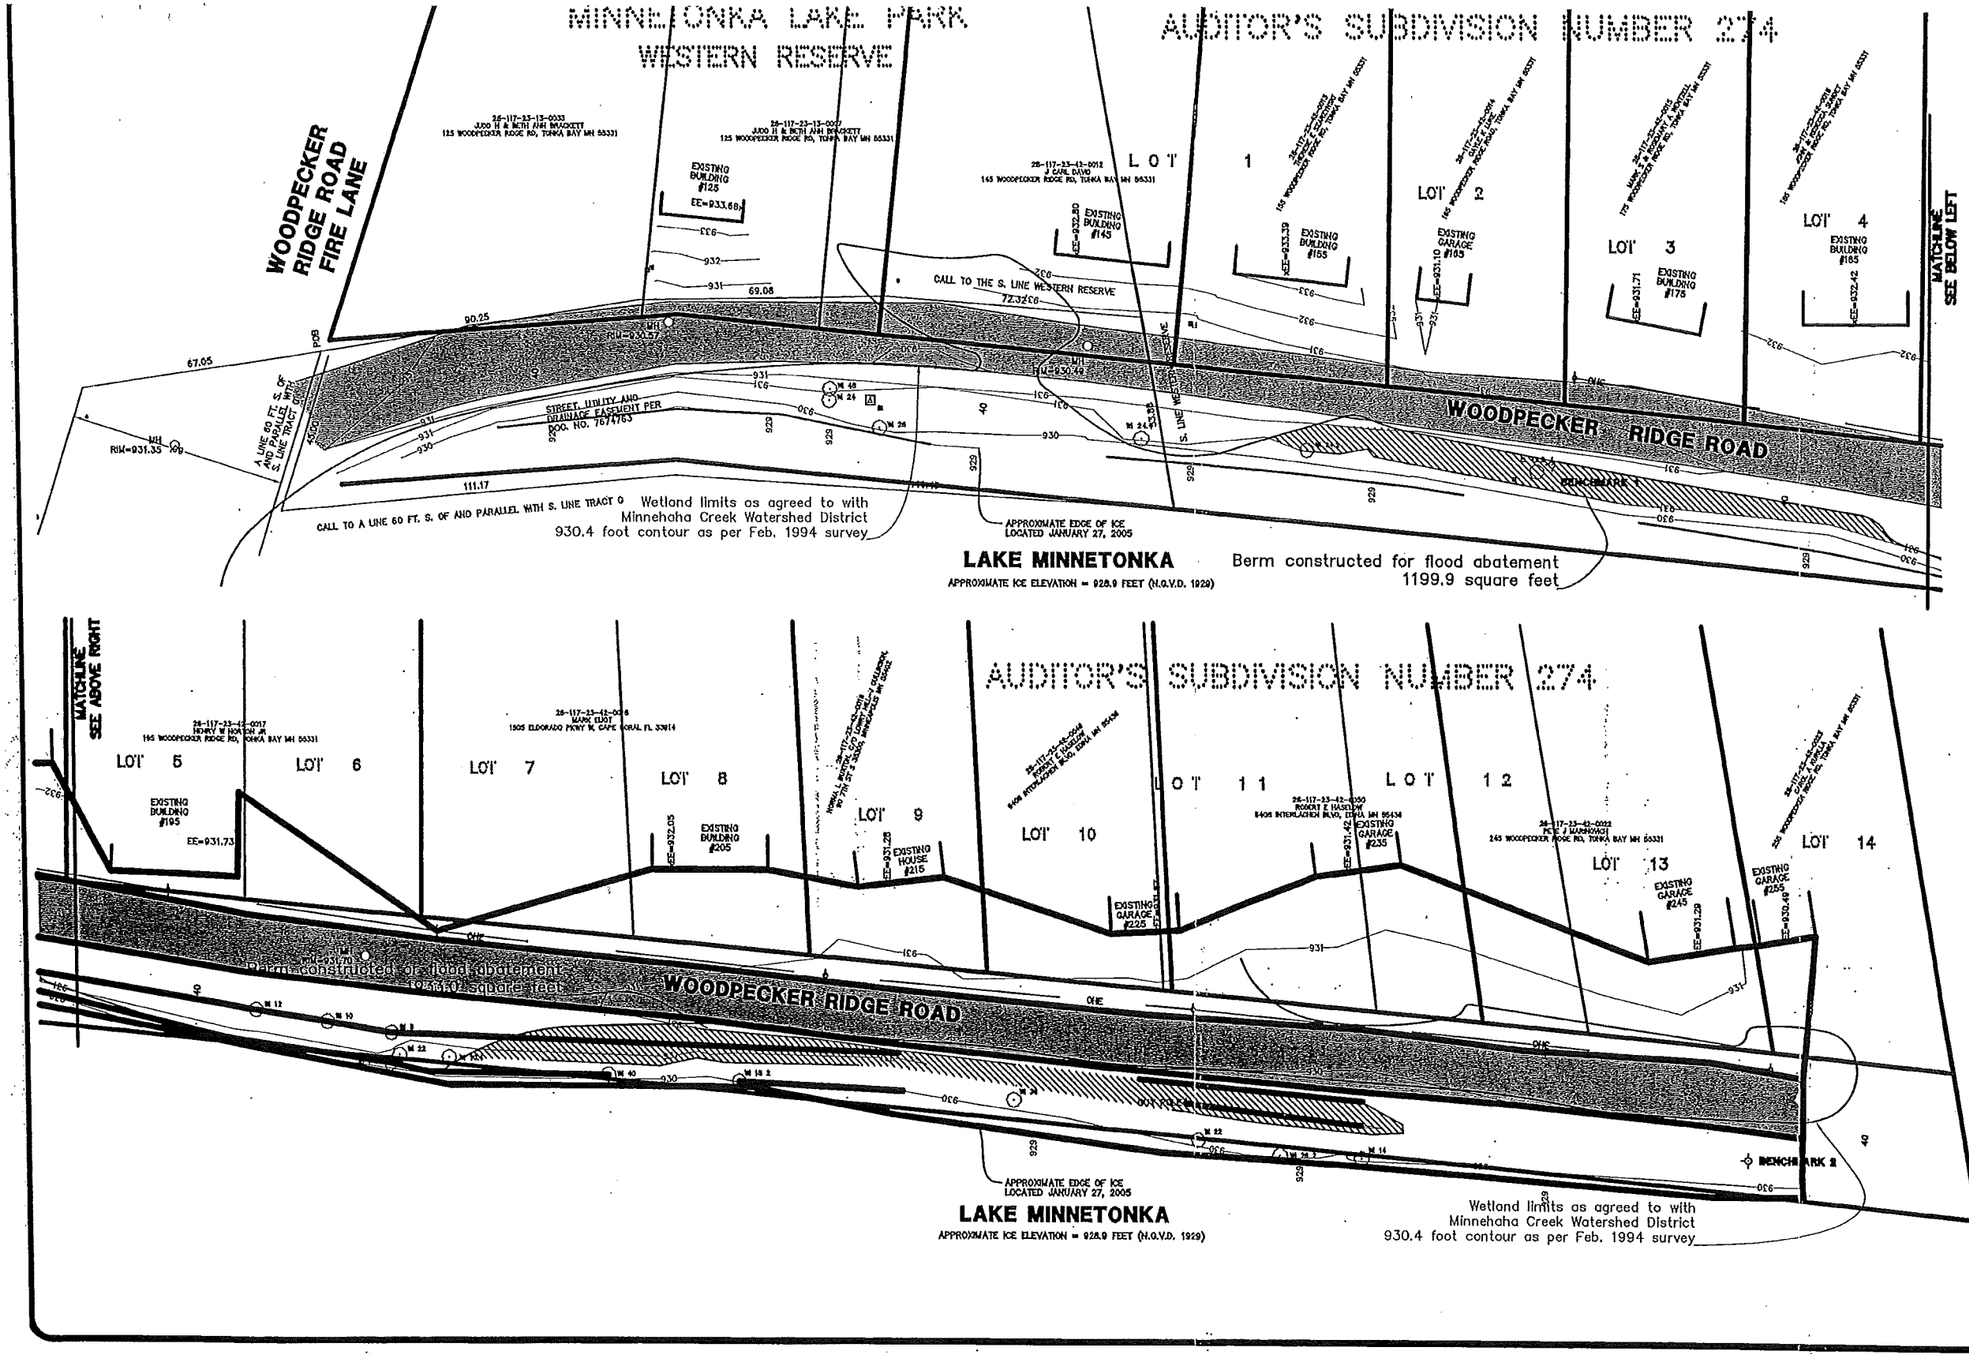

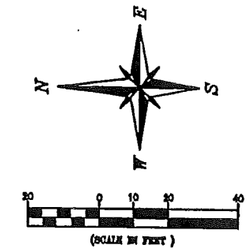

LOCATION

Southerly region of Woodpecker Ridge Road

BENCHMARK

BENCHMARK 1
Top nut of hydrant opposite 165 Woodpecker Ridge Road.
Elevation = 934.45 Feet (N.G.V.D. 1929)

BENCHMARK 2
Top nut of hydrant opposite 245 Woodpecker Ridge Road.
Elevation = 933.75 Feet (N.G.V.D. 1929)

GENERAL NOTES

1. The orientation of this survey is based on an assumed datum.
2. This is not a boundary survey. Lot lines and right-of-way lines are shown in an approximate way only.
3. The field survey of this site was completed on January 28, 2005.

LEGEND

- Denotes Iron Monument Found
- Denotes Overhead Electric Line
- Denotes Electric Transformer
- Denotes Utility Riser
- Denotes Utility Pole
- Denotes Hydrant
- Denotes Sanitary Sewer Manhole
- x930.4 Denotes Existing Spot Elevation
- xEE=930.49 Denotes Entrance Elevation

TREE LEGEND

Number following abbreviation denotes estimated diameter in inches, three feet above ground level. The second number (if any) denotes the number of trunks at that location (1 denotes a dead tree).
Number following shrubs denotes it's diameter in feet.

- Denotes deciduous tree.
- Denotes shrub.
- Denotes coniferous tree.
- Denotes tree line

BI Denotes Birch
EL Denotes Elm
WI Denotes Willow

Example:
BI 8.2

SCHOELL & MADSON, INC.
ENGINEERS • SURVEYORS • PLANNERS
10580 WAYZATA BOULEVARD, SUITE 1
MINNETONKA, MN 55305
(952) 546-7601 FAX:(952) 546-9065

COPYRIGHT © 2005

REVISIONS

NO.	DATE	BY	DESCRIPTION	CK'D
1				
2				
3				
4				
5				
6				
7				

This drawing has been checked and reviewed this _____ day of _____, 20____, by _____

JOB BOOK NUMBER: (137-46)
FIELD BOOK: TB3 PAGE: 65

CERTIFICATION

I hereby certify that this survey was prepared under my supervision and that I am a Licensed Land Surveyor under the laws of the State of Minnesota.

DANIEL G. NICKOLS
Date: License No. 19839

LOCATION

TONKA BAY, MINNESOTA

CLIENT

CITY OF TONKA BAY

S.M.I. PROJECT NO. 10017-042

Environmental\Projects\10017 Tonka Bay\042 Woodpecker Ridge Rd\Exhibits\Drawings\10017042 SOUTH.dwg, 2/10/2005 3:38:20 PM, terry, 1:2