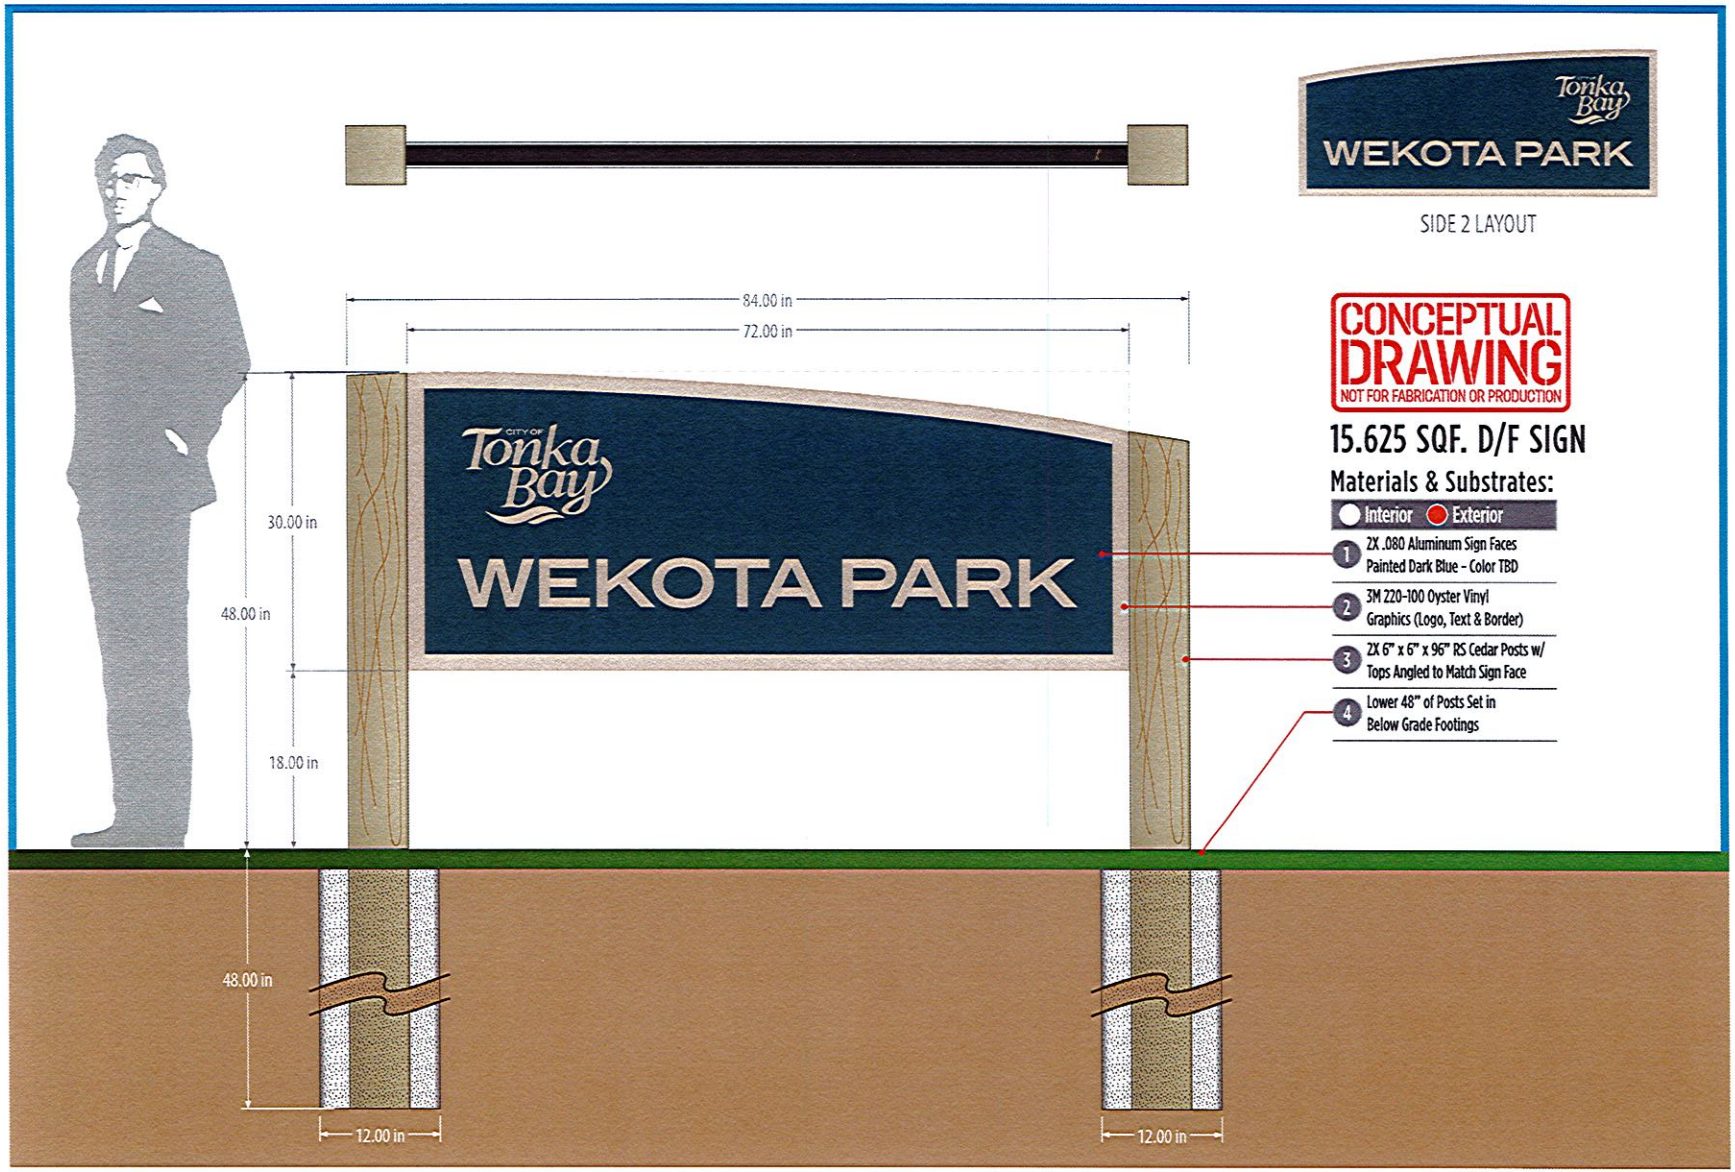

Tonka Bay
WEKOTA PARK

SIDE 2 LAYOUT

CONCEPTUAL DRAWING
NOT FOR FABRICATION OR PRODUCTION

15.625 SQF. D/F SIGN

Materials & Substrates:

Interior Exterior

1. 2X .080 Aluminum Sign Faces Painted Dark Blue - Color TBD
2. 3M 220-100 Oyster Vinyl Graphics (Logo, Text & Border)
3. 2X 6" x 6" x 96" RS Cedar Posts w/ Tops Angled to Match Sign Face
4. Lower 48" of Posts Set in Below Grade Footings

Drawing Date: 02.18.20

Customer: City of Tonka Bay

Sales / Project Manager: Jim Abrahamson
952.908.9106 - JimA@Sign-Source.com

Customer Service Representative: Kathy Armstrong
952.908.9125 - KathyA@Sign-Source.com

Designer: Tom Schommer
TomS@Sign-Source.com

Order / Est. #: e55265

File Name: e55265 City of Tonka Bay - Park Signs.ai

File Location: A-Z Shared Design

Fonts: -

Rev: 1.0 | Revision Notes

Rev. 2: -
Rev. 3: -
Rev. 4: -
Rev. 5: -
Rev. 6: -
Rev. 7: -
Rev. 8: -
Rev. 9: -
Rev. 10: -

SIGNSOURCE CREATIVE SOLUTIONS
A Division of INDIGO SIGNWORKS
7660 Quattro Drive
Chanhassen, MN 55317
www.sign-source.com
Fax: 952.908.9153

I Have Verified The Accuracy Of Colors, Layout, Quantities, Sizes, Spelling, & Wording. I Hereby Authorize Release To Production According To This Approved Submittal.

Approved As Is: _____

Production Will Not Begin Until Signed Approval Is Faxed Back.

Revise & Resubmit: _____

COLOR DISCLAIMER: Due to variances among color monitors and printers, the colors that appear on your screen or as printed may not be exact.

1"=1' 1:12 SCALE

SCALE DRAWING DO NOT PHOTOCOPY! <----- 1.00 in. -----> Formatted for 11" x 17" Paper

This drawing is the property of SignSource, Inc. and may not be used, reproduced or disclosed without written authorization.